FilmL.A., Inc.
1201 W. 5th Street, Suite T-800
Los Angeles, CA 90017
t: (213)977-8600 - f: (213)977-8601
www.filmla.com

Summary Information

Permit No: F00056081-A **Type of Permit:** FILMING **Release Date:** 10/25/2012

Production Company FLY A KITE PRODUCTIONS

Insured Company Name FLY A KITE PRODUCTIONS

Contact Phone No. 1 818-288-9400
Contact Phone No. 2
Fax
Address 2600 W OLIVE
BURBANK, California 90521

Production Title SAVING MR BANKS

Type of Production Feature

Producer Phillip Steuer

Director John Lee Hancock

1st AD KC Hodenfield

Production Manager John Swartzman

FilmL.A. Coordinator JDP - Jason Del Paine

Location Manager Andrew Ullman
Primary Phone Mobile - 213-595-6515
Secondary Phone

Location Assistant Michael Soleau
Primary Phone Mobile - (818) 636-5189
Secondary Phone

Fees

Posting 300	$207.00
Posting 900	$207.00
Posting 1800	$828.00
Notification Charge	$155.00
LA CITY LANE AND STREET CLOSURE FEE	$312.00
FILMLA FILM PERMIT RIDER FEE	$100.00
LA CITY FIRE SAFETY OFFICER	$1,600.00

Total Permit Fee $3,409.00

Number of Locations 1

NOT A PERMIT

FilmL.A., Inc.
1201 W. 5th Street, Suite T-800
Los Angeles, CA 90017
t: (213)977-8600 - f: (213)977-8601
www.filmla.com

Summary Information — Location

Permit Number	F00056081-A	**Location Manager**	Andrew Ullman
Production Company	FLY A KITE PRODUCTIONS	Primary Phone	Mobile - 213-595-6515
Insured Company	FLY A KITE PRODUCTIONS	Secondary Phone	
Production Title	SAVING MR BANKS		

Location Address 6925 Hollywood Blvd, Los Angeles, CA, 90028

Location Name GRAUMAN'S CHINESE THEATER

Location Type Theater

Prep Dates 10/25/2012 - 10/25/2012 07:00 - 22:00 1 day

Film Dates 10/26/2012 - 10/27/2012 06:00 - 06:00 1 day

Open or Closed to the Public Closed

Generic Conditions
All Vehicles must be parked legally.
Must Maintain 5' Clearance on Sidewalks/Walkways
No cast or crew parking on area streets
Number of uniformed officers listed on the permit is a minimum requirement. Permittee remains responsible for deploying a sufficient number of uniformed officers to provide traffic and crowd control to ensure the safety of the film crew and the public.
Traffic control must be done in accordance w/MUTCD
Traffic Officers Required
Uniformed officers shall have a copy of the film permit in their possession and are required to confirm that all traffic control signage devices are in place.

Please see attached documents
56081, Hollywood (closure) btw Highland Orange (2012) SAVING MR BANKS.pdf
56081, Hollywood btw Highland Orange NS Curb (SIDEWALK CLOSURE) SAVING MR BANKS.pdf
56081-A, Hollywood btw Highland Orange SS Curb SAVING MR BANKS.pdf

Equipment on Location

Type	Quantity
5 or 10 ton trucks	5
Cast/Crew vehicles	285
Condors	5
Cranes	4
Cube Trucks	3
Generator	2
Honey Wagons	1
Motor Homes	5
Picture vehicles	3
Portable restrooms	2
Scissor Lifts	3
Semi Trucks	5
Stakebed Trucks	5
Trailers	4
Vans	4

Personnel on Location

Type	Quantity
Cast	5
Crew	85
Extras	241
LA City UFSO assigned	30110
Off-Duty/Retired LAPD Officer(s)	2

Filming Activities Interior and exterior dialogue; Intermittent pedestrian control; Intermittent traffic control - 2 minutes standard; Wetdown; Legal Parking on Sycamore Ave. between Hollywood Blvd. & Franklin Ave., must be parked legally and may not encroach on preferential permit zone;

Jurisdiction **Political:** Los Angeles City - Council District 13 **Police:** Los Angeles Police Department **Fire:** Los Angeles City

NOT A PERMIT

FilmL.A., Inc.
1201 W. 5th Street, Suite T-800
Los Angeles, CA 90017
t: (213)977-8600 - f: (213)977-8601
www.filmla.com

Summary Information — Location

Permit Number F00056081-A
Production Company FLY A KITE PRODUCTIONS
Insured Company FLY A KITE PRODUCTIONS
Production Title SAVING MR BANKS

Location Manager Andrew Ullman
Primary Phone Mobile - 213-595-6515
Secondary Phone

Thomas Guide **Page:** 593 **Grid:** D4

Approvals	LOS ANGELES CITY DEPARTMENT OF PUBLIC WORKS	Janice Takimoto
	LOS ANGELES CITY DEPARTMENT OF TRANSPORTATION - CLOSURES	Joshua Mingo
	LOS ANGELES POLICE DEPARTMENT	Melissa Hernandez
	LOS ANGELES CITY DEPARTMENT OF PUBLIC WORKS-COMMISSIONER	Andrea Alarcon
	LOS ANGELES CITY FIRE DEPARTMENT - FILM UNIT	Jazmyn Davis

Coordinator Note RIDER A RELEASES LOCATION

Coordinator Note UFSO REQUIRED:
10/26, 0600 - 10/27, 0600 (OVERNIGHT SHIFT)

Coordinator Note LOCATION AND FULL CLOSURE OF HOLLYWOOD BL APPROVED BY THE HOLLYWOOD CLOSURE COMMITTEE PER ANGELA MOTTA AT CD 13

Parking

Base Camp Location Type : Other Location	6831 Hawthorn Ave, Los Angeles, CA, 90028	**Crew Parking** Location Type : Other Location	6801 Hollywood Blvd #105, Hollywood, CA, 91608

Parking Notes
HOLLYWOOD & HIGHLAND , PICTURE CAR PARKING @ 1609 LAS PALMAS AV.

Posting "No Parking" signs B/S HOLLYWOOD BL., - HIGHLAND AV.-ORANGE DR.

Approximate Footage 1501 - 1800 **Log Number** 43934

Date(s) 10/26/2012 to 10/27/2012 **Time(s)** 00:00 to 00:00

Posting "No Parking" signs B/S HOLLYWOOD BL., - HIGHLAND AV.-ORANGE DR.

Approximate Footage 1501 - 1800 **Log Number** 43935

Date(s) 10/26/2012 to 10/27/2012 **Time(s)** 18:00 to 06:00

Posting "No Parking" signs E/S ORANGE DR.,HOLLYWOOD BL. SOUTH 150'
N/S HAWTHORN AV., HIGHLAND AV. - WEST 150'
S/S HAWTHORN AV., HIGHLAND AV. - WEST 400'

Approximate Footage 601 - 900 **Log Number** 44797

Date(s) 10/25/2012 to 10/28/2012 **Time(s)** 00:00 to 00:00

Posting "No Parking" signs B/S HOLLYWOOD BL., - HIGHLAND AV.-ORANGE DR.

Approximate Footage County Parking **Log Number** 43934

Date(s) 10/27/2012 to 10/27/2012 **Time(s)** 00:00 to 00:00

Posting "No Parking" signs N/S HOLLYWOOD BL., FROM ORANGE DR. WEST 250FT

NOT A PERMIT

FilmL.A., Inc.
1201 W. 5th Street, Suite T-800
Los Angeles, CA 90017
t: (213)977-8600 - f: (213)977-8601
www.filmla.com

Summary Information — Location

Permit Number F00056081-A
Production Company FLY A KITE PRODUCTIONS
Insured Company FLY A KITE PRODUCTIONS
Production Title SAVING MR BANKS

Location Manager Andrew Ullman
Primary Phone Mobile - 213-595-6515
Secondary Phone

Approximate Footage 0 - 300 **Log Number** 44800
Date(s) 10/26/2012 to 10/27/2012 **Time(s)** 00:00 to 00:00
Posting "No Parking" signs E/S LAS PALMAS AV., SELMA AV. - NORTH 250'

Approximate Footage 0 - 300 **Log Number** 44801
Date(s) 10/26/2012 to 10/27/2012 **Time(s)** 00:00 to 00:00
Posting "No Parking" signs E/S SYCAMORE AV., HOLLYWOOD BL. - NORTH 200'

Approximate Footage 0 - 300 **Log Number** 44802
Date(s) 10/25/2012 to 10/27/2012 **Time(s)** 00:00 to 00:00
Lane / Full Closure FULL CLOSURE HOLLYWOOD BL., HIGHLAND AV. - ORANGE DR.
(CONTINUOUS FROM 10/26, 2000 - 10/27, 0600)
Approximate Footage 0 - 300
Date(s) 10/26/2012 to 10/27/2012 **Time(s)** 20:00 to 06:00
Lane / Full Closure N/S CURB LANE HOLLYWOOD BL., ORANGE DR. - HIGHLAND AV.
(CONTINUOUS CLOSURE, 10/26, 0600 - 10/27, 0600 HOURS)
Approximate Footage 0 - 300
Date(s) 10/26/2012 to 10/27/2012 **Time(s)** 06:00 to 06:00
Lane / Full Closure S/S CURB LANE HOLLYWOOD BL., ORANGE DR. - HIGHLAND AV.
(CONTINUOUS CLOSURE, 10/26, 0600 - 10/27, 0600 HOURS)
Approximate Footage 0 - 300
Date(s) 10/26/2012 to 10/27/2012 **Time(s)** 06:00 to 06:00

NOT A PERMIT

Permit #F00056081-A

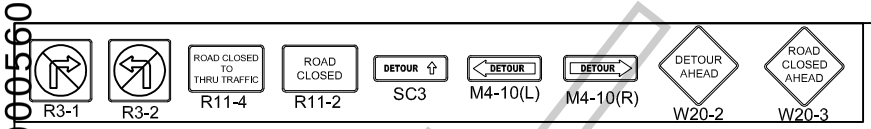

FILM L.A.:
JASON DEL PAINE

CMS
HOLLYWOOD WILL BE CLOSED
10-26-12
8:00 PM TO 6:00 AM

CMS WILL BE PLACE 7 DAYS IN ADVANCE

ALL TRAFFIC CONTROL WILL BE INSTALLED AND CONFORM TO THE MUTCD AND WATCH MINIMUM REQUIREMENTS

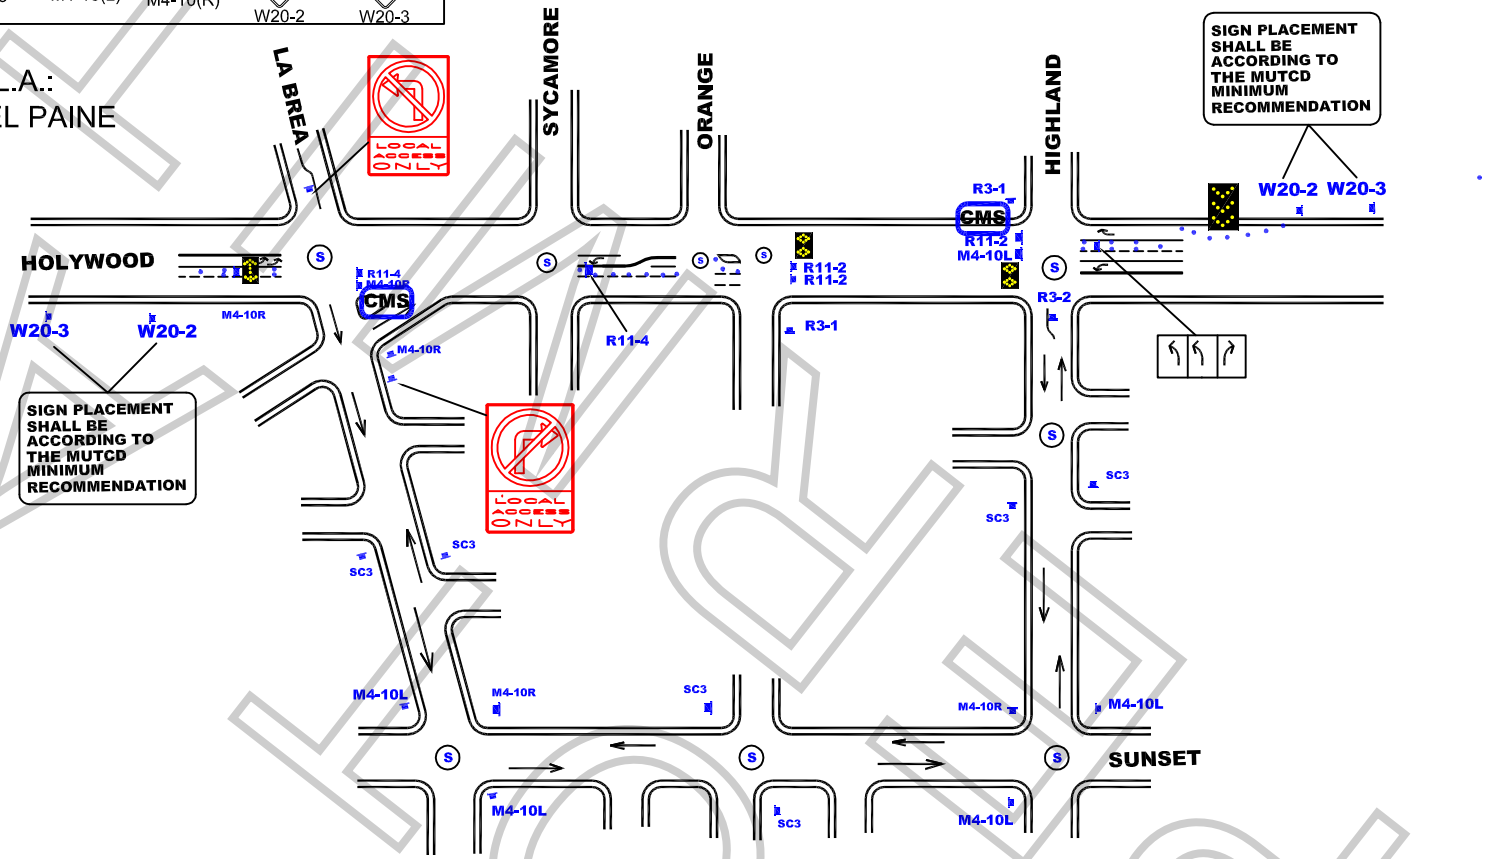

WORK ZONE TRAFFIC CONTROL PLAN GENERAL NOTES

1. **DATE/TIME: 10-26-12 FROM 20:00 HOURS TO 10-27-12 06:00 HOURS.**
2. ALL SIGNING, STRIPING, AND TRAFFIC CONTROL DEVICES SHALL CONFORM TO THE (CURRENT) STATE OF CALIFORNIA DEPARTMENT OF TRANSPORTATION (CALTRANS) STANDARD PLANS AND STANDARD SPECIFICATIONS, CALIFORNIA MUTCD, AND ANY ADDENDUMS THERETO, AND AS SHOWN ON THESE PLANS, SYMBOLS AND ABBREVIATIONS USED ARE SHOWN ON CALTRANS STANDARD PLANS A10A&B, A20A-D, AND A24A-E.
3. THERE WILL BE NO INTERFERENCE WITH TRAFFIC SIGNALS OR CROSSWALKS.
4. CONES WILL BE 28" MINIMUM HEIGHT AND HAVE REFLECTORIZED SLEEVES FOR NIGHT WORK.
5. POLICE WILL DIRECT TRAFFIC IF NECESSARY.

JCL BARRIDADE COMPANY.
2334 E. EIGHTH ST., CA 90021
*Ph: (213) 622-9775 * Fax: (213) 622-9790*
CA Lic # 805357
TRAFFIC PLAN DRAWN BY:
ISMAEL RODRIGUEZ
Traffic control plan is drawn per MUTCD & 2006 Work Area Traffic Control Handbook

TRAFFIC CONTROL FOR:
FLY A KITE PROS
"SAVING MR.BANKS"

PROJECT LOCATION:
FULL CLOSURE OF HOLLYWOOD BLVD
ORANGE TO HIGHLAND AVE
CITY OF LOS ANGELES, CA

LOCATION CONTACT:
ANDREW ULLMAN
MOBILE #: 412-874-4911

REV#	DATE	REVISION DESCRIPTION

Permit #F00056081-A

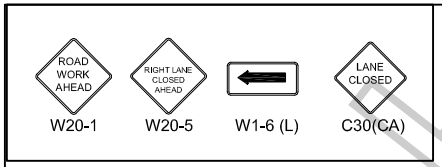

FILM L.A.:
JASON DEL PAINE

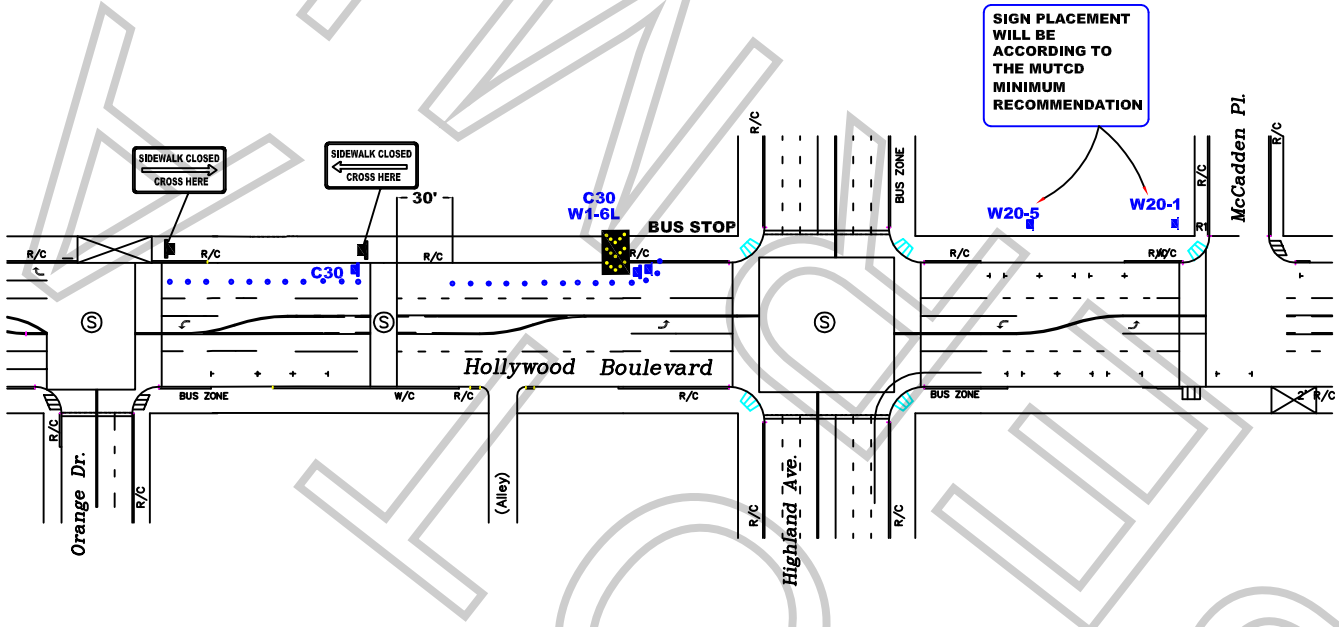

ALL TRAFFIC CONTROL WILL BE INSTALLED AND CONFORM TO THE MUTCD AND WATCH MINIMUM REQUIREMENTS

WORK ZONE TRAFFIC CONTROL PLAN GENERAL NOTES

1. **DATE/TIME: 10-26-12 FROM 06:00 HOURS TO 10-27-12 06:00 HOURS.**
2. ALL SIGNING, STRIPING, AND TRAFFIC CONTROL DEVICES SHALL CONFORM TO THE (CURRENT) STATE OF CALIFORNIA DEPARTMENT OF TRANSPORTATION (CALTRANS) STANDARD PLANS AND STANDARD SPECIFICATIONS, CALIFORNIA MUTCD, AND ANY ADDENDUMS THERETO, AND AS SHOWN ON THESE PLANS, SYMBOLS AND ABBREVIATIONS USED ARE SHOWN ON CALTRANS STANDARD PLANS A10A&B, A20A-D, AND A24A-E.
3. THERE WILL BE NO INTERFERENCE WITH TRAFFIC SIGNALS OR CROSSWALKS.
4. CONES WILL BE 28" MINIMUM HEIGHT AND HAVE REFLECTORIZED SLEEVES FOR NIGHT WORK.
5. POLICE WILL DIRECT TRAFFIC IF NECESSARY.

JCL BARRICADE COMPANY.
2334 E. EIGHTH ST., CA 90021
Ph: (213) 622-9775 * Fax: (213) 622-9790
CA Lic # 805357
TRAFFIC PLAN DRAWN BY:
ISMAEL RODRIGUEZ
Traffic control plan is drawn per MUTCD & 2006 Work Area Traffic Control Handbook

TRAFFIC CONTROL FOR:	PROJECT LOCATION:	LOCATION CONTACT:
FLY A KITE PROD, "SAVING MR BANKS"	HOLLYWOOD BLVD HIGHLAND & ORANGE CITY OF LOS ANGELES, CA	ANDREW ULLMAN OFFICE # 412-874-4911

REV#	DATE	REVISION DESCRIPTION

FINAL

Permit #F00056081-A

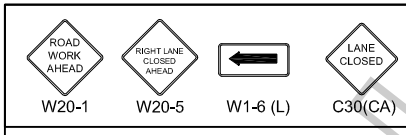

FILM L.A. :
JASON DEL PAINE

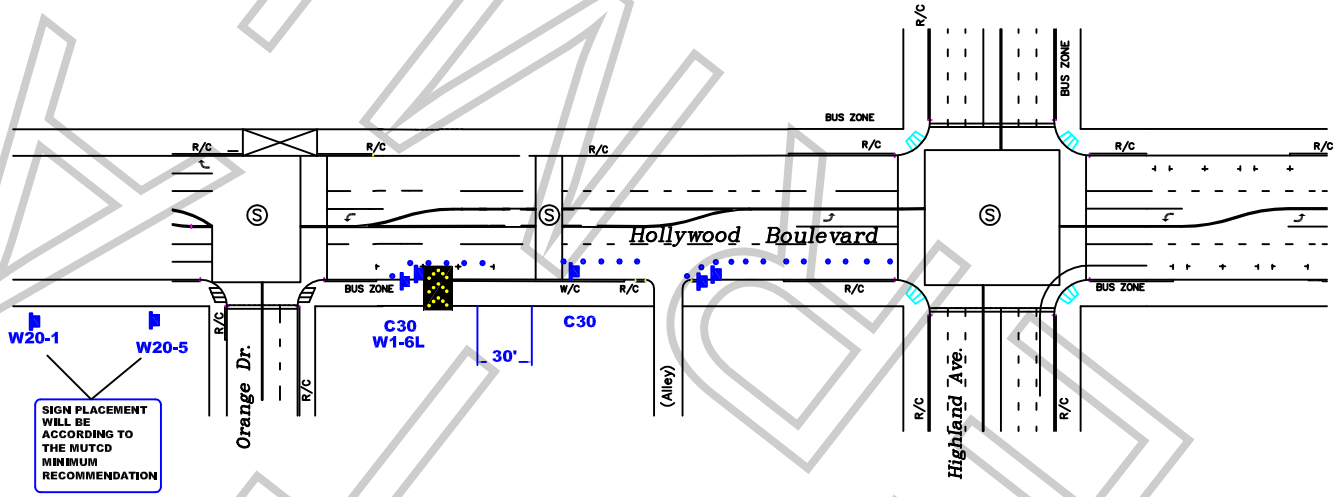

ALL TRAFFIC CONTROL WILL BE INSTALLED AND CONFORM TO THE MUTCD AND WATCH MINIMUM REQUIREMENTS

WORK ZONE TRAFFIC CONTROL PLAN GENERAL NOTES

1. DATE/TIME: 10-26-12 FROM 06:00 HOURS TO 10-27-12 06:00 HOURS.
2. ALL SIGNING, STRIPING, AND TRAFFIC CONTROL DEVICES SHALL CONFORM TO THE (CURRENT) STATE OF CALIFORNIA DEPARTMENT OF TRANSPORTATION (CALTRANS) STANDARD PLANS AND STANDARD SPECIFICATIONS , CALIFORNIA MUTCD , AND ANY ADDENDUMS THERETO, AND AS SHOWN ON THESE PLANS, SYMBOLS AND ABBREVIATIONS USED ARE SHOWN ON CALTRANS STANDARD PLANS A10A&B, A20A-D, AND A24A-E.
3. THERE WILL BE NO INTERFERENCE WITH TRAFFIC SIGNALS OR CROSSWALKS.
4. CONES WILL BE 28" MINIMUM HEIGHT AND HAVE REFLECTORIZED SLEEVES FOR NIGHT WORK.
5. POLICE WILL DIRECT TRAFFIC IF NECESSARY.

JCL BARRIDADE COMPANY.
2334 E. EIGHTH ST., CA 90021
Ph: (213) 622-9775 * Fax: (213) 622-9790
CA Lic # 805357
TRAFFIC PLAN DRAWN BY:
EDY RAMIREZ
Traffic control plan is drawn per MUTCD & 2006 Work Area Traffic Control Handbook

TRAFFIC CONTROL FOR:
FLY A KITE PROD,
"SAVING MR BANKS"

PROJECT LOCATION:
HOLLYWOOD BLVD
ORANGE TO HIGHLAND
CITY OF LOS ANGELES, CA

LOCATION CONTACT:
ANDREW ULLMAN
MOBILE # 412-874-4911

Project	Sheet
Date	1 OF 1
Scale: N.T.S.	

FLY A KITE